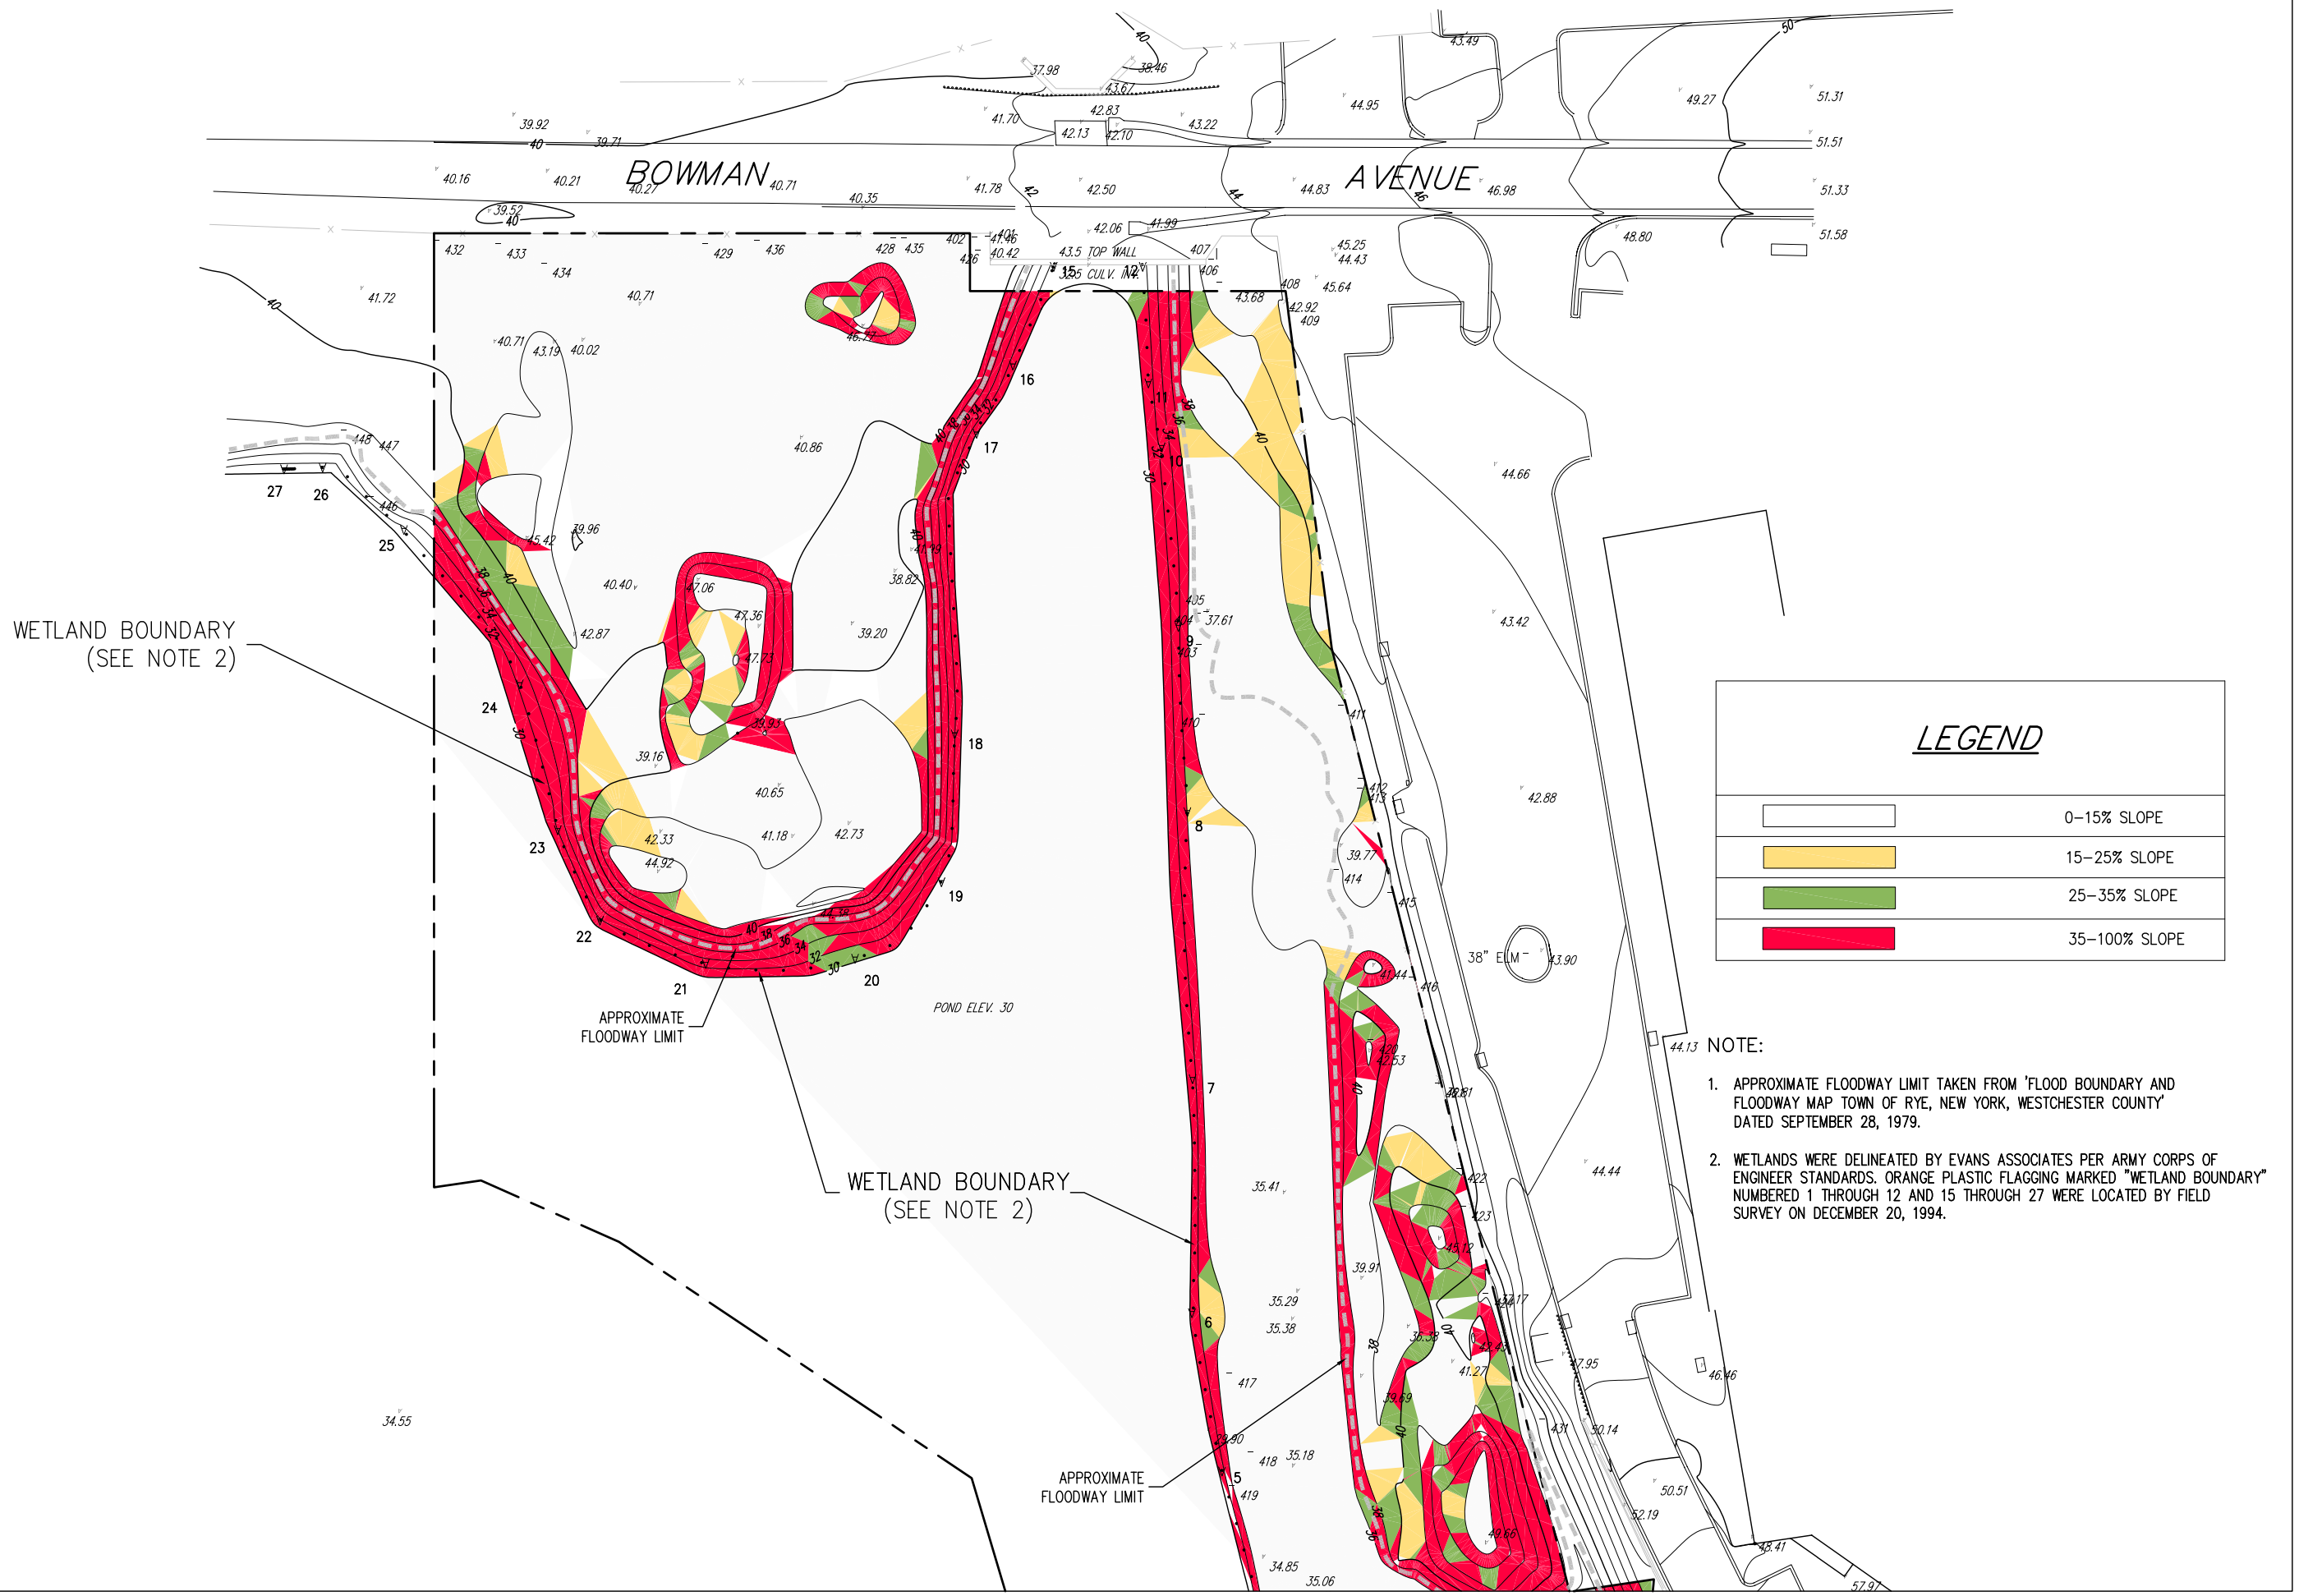

JMC
JOHN MEYER CONSULTING

BOWMAN AVENUE DEVELOPMENT

SLOPE ANALYSIS

JMC PROJECT: 2001142

DATE: 04/05/2005

FIGURE: 05

SLOPE ANALYSIS MAP.DWG SLOPE.TAB SLOPES FIG.SCR