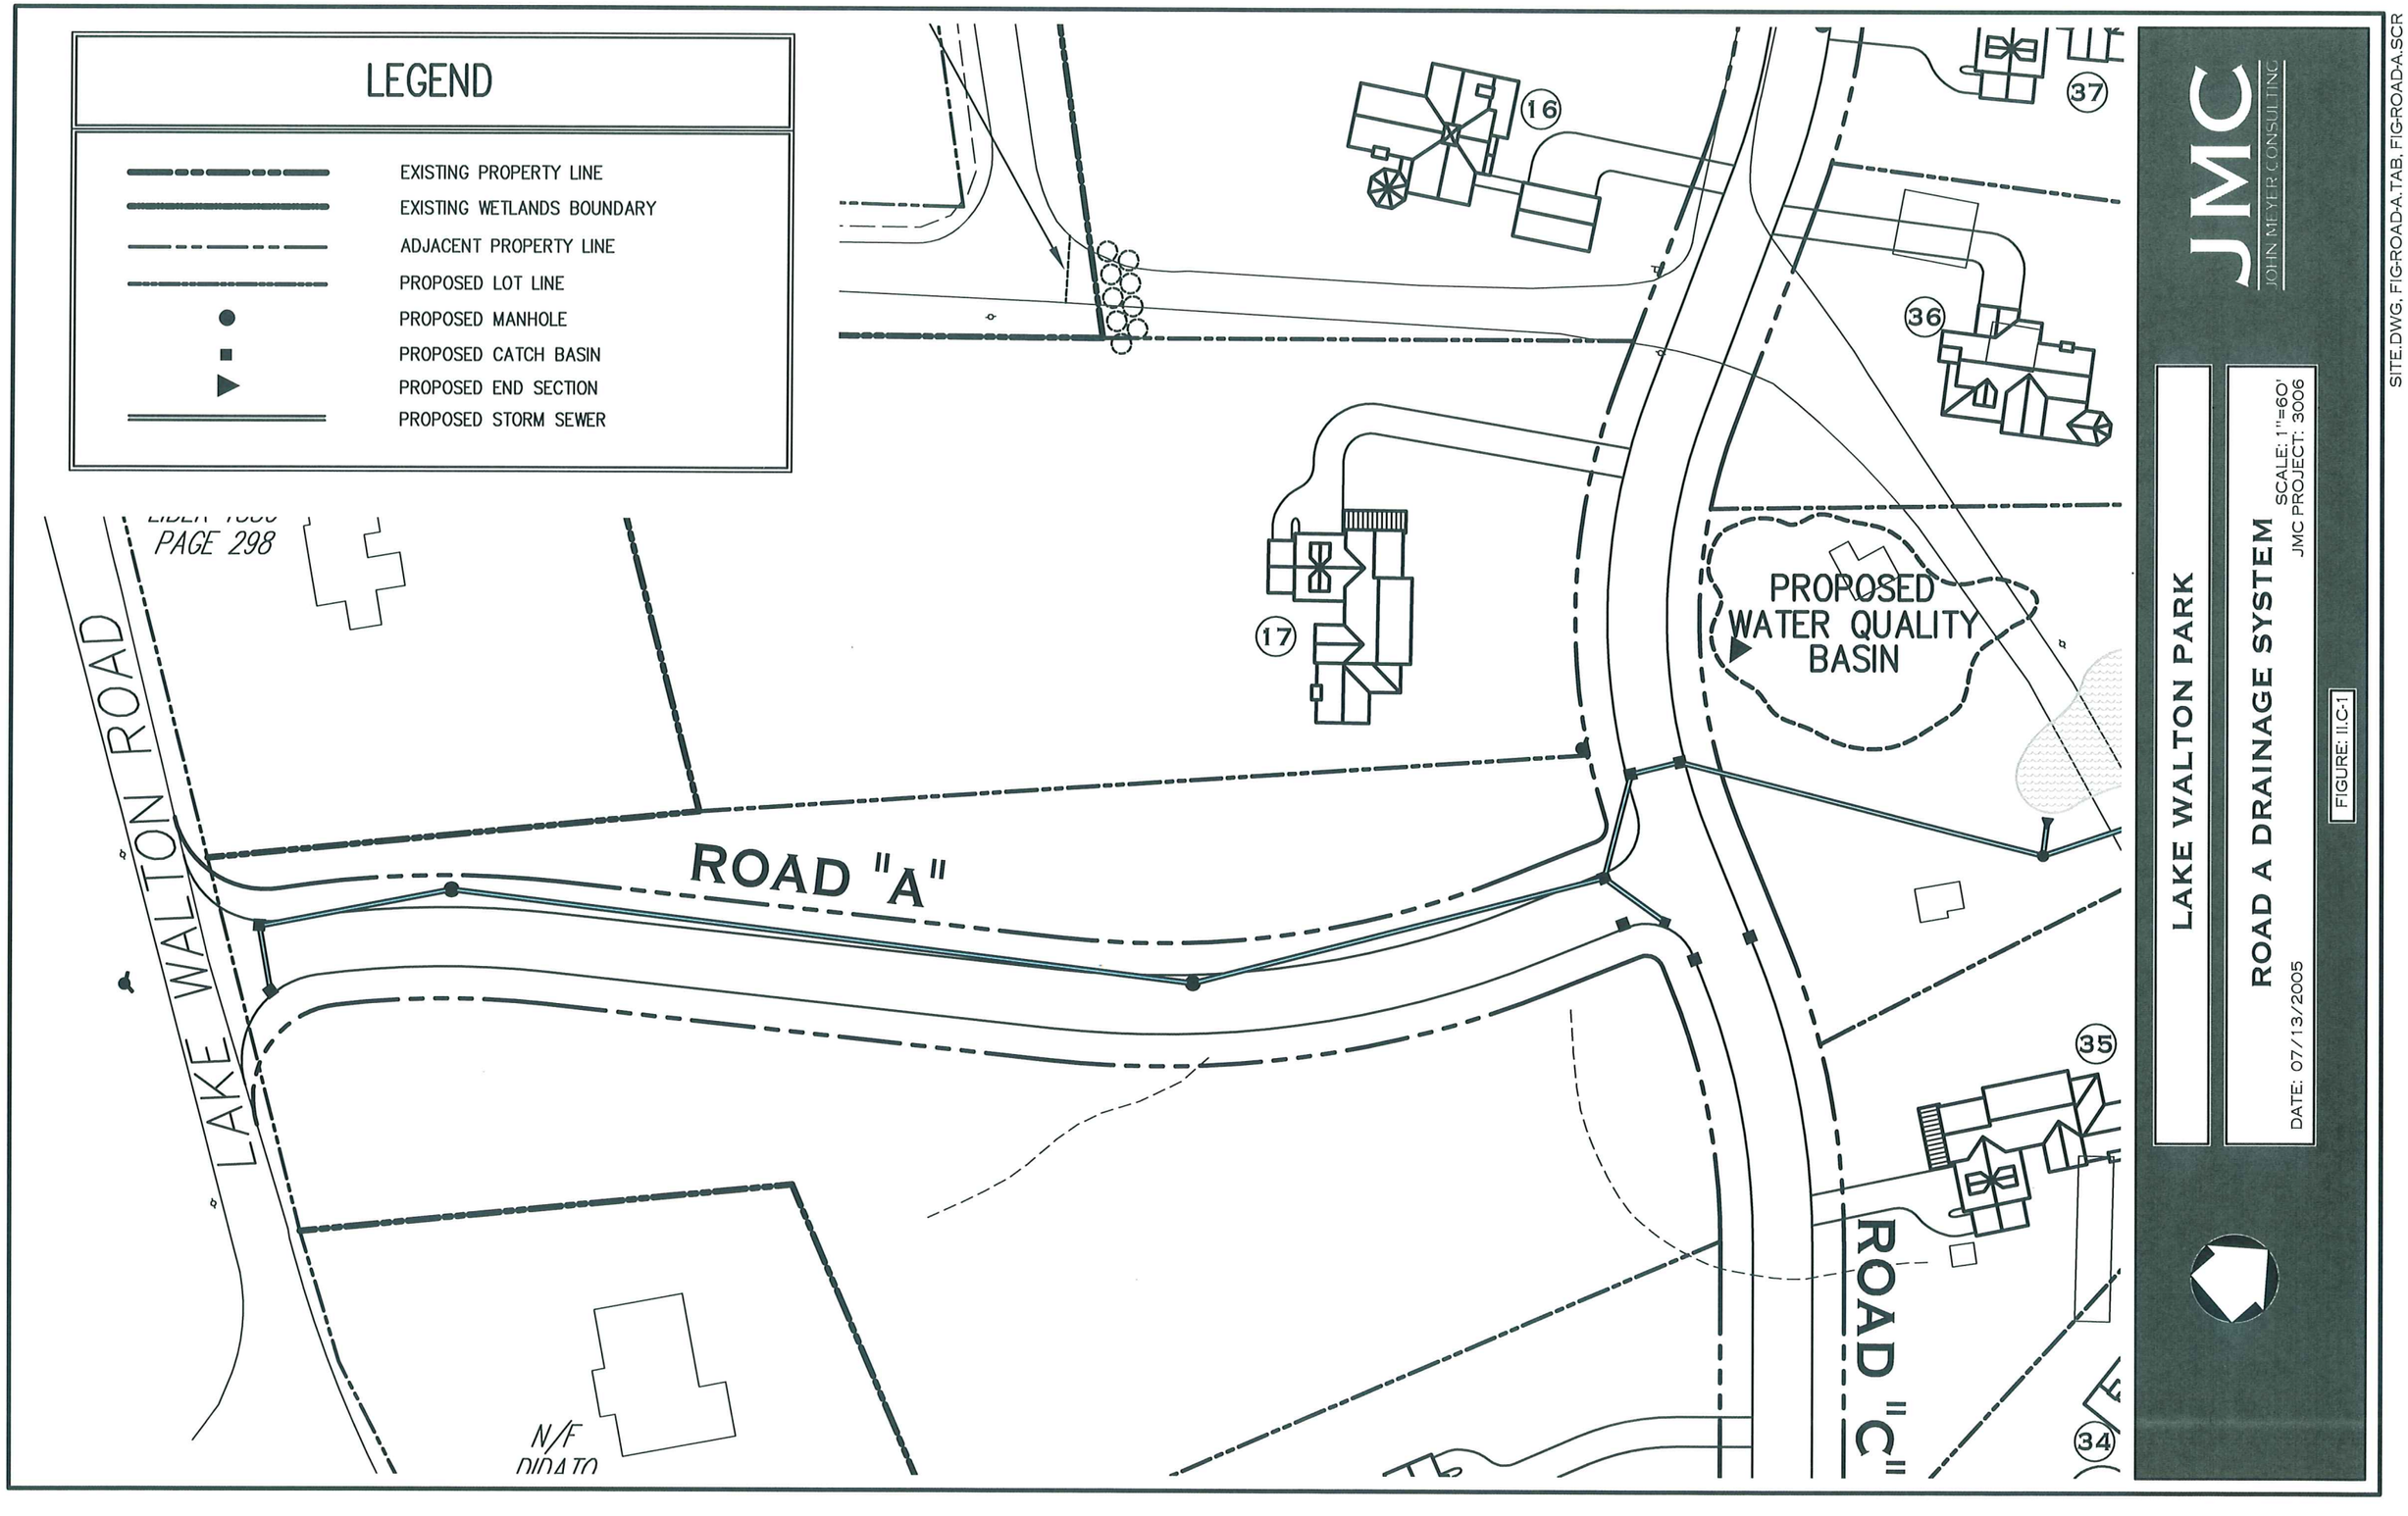
LEGEND
EXISTING PROPERTY LINE
EXISTING WETLANDS BOUNDARY
ADJACENT PROPERTY LINE
PROPOSED LOT LINE
PROPOSED MANHOLE
PROPOSED CATCH BASIN
PROPOSED END SECTION
PROPOSED STORM SEWER
PAGE 298
LAKE WALTON ROAD
ROAD "A"
ROAD "C"
PROPOSED WATER QUALITY BASIN
N/F
16
17
34
35
36
37
JMC
JOHN MEYER CONSULTING
LAKE WALTON PARK
ROAD A DRAINAGE SYSTEM
SCALE: 1"=60'
JMC PROJECT: 3006
DATE: 07/13/2005
FIGURE: II.C-1
SITE.DWG, FIG-ROAD-A.TAB, FIG-ROAD-A.SCR